



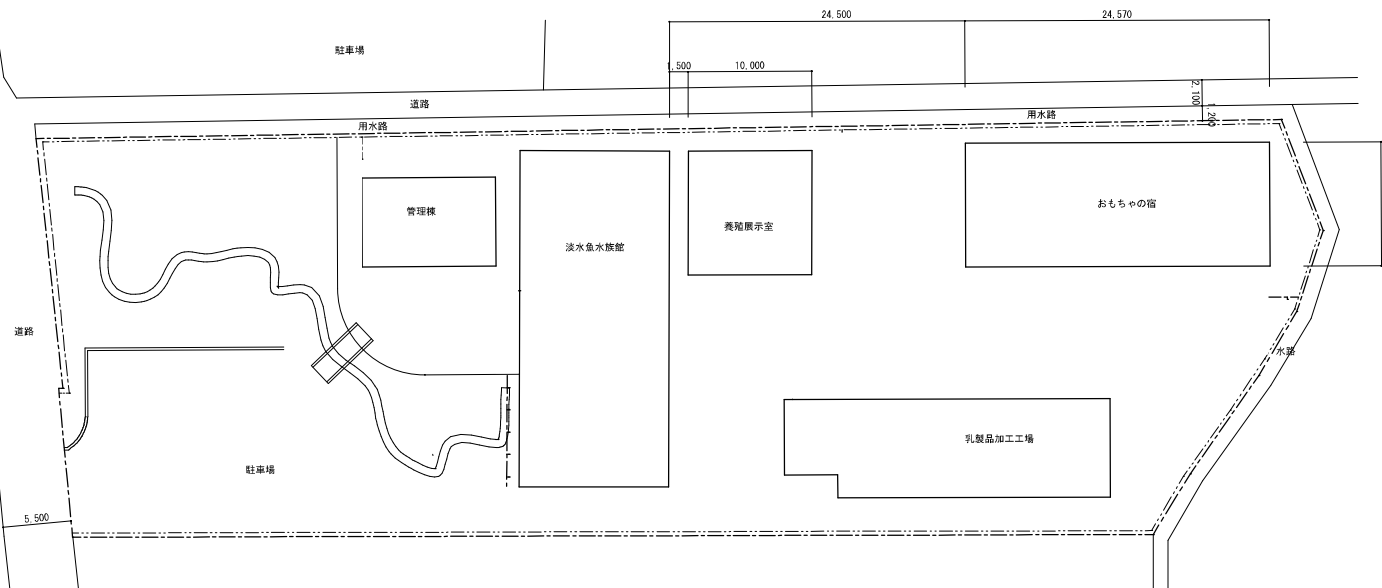


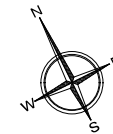


配置図
0 100 200 400
m

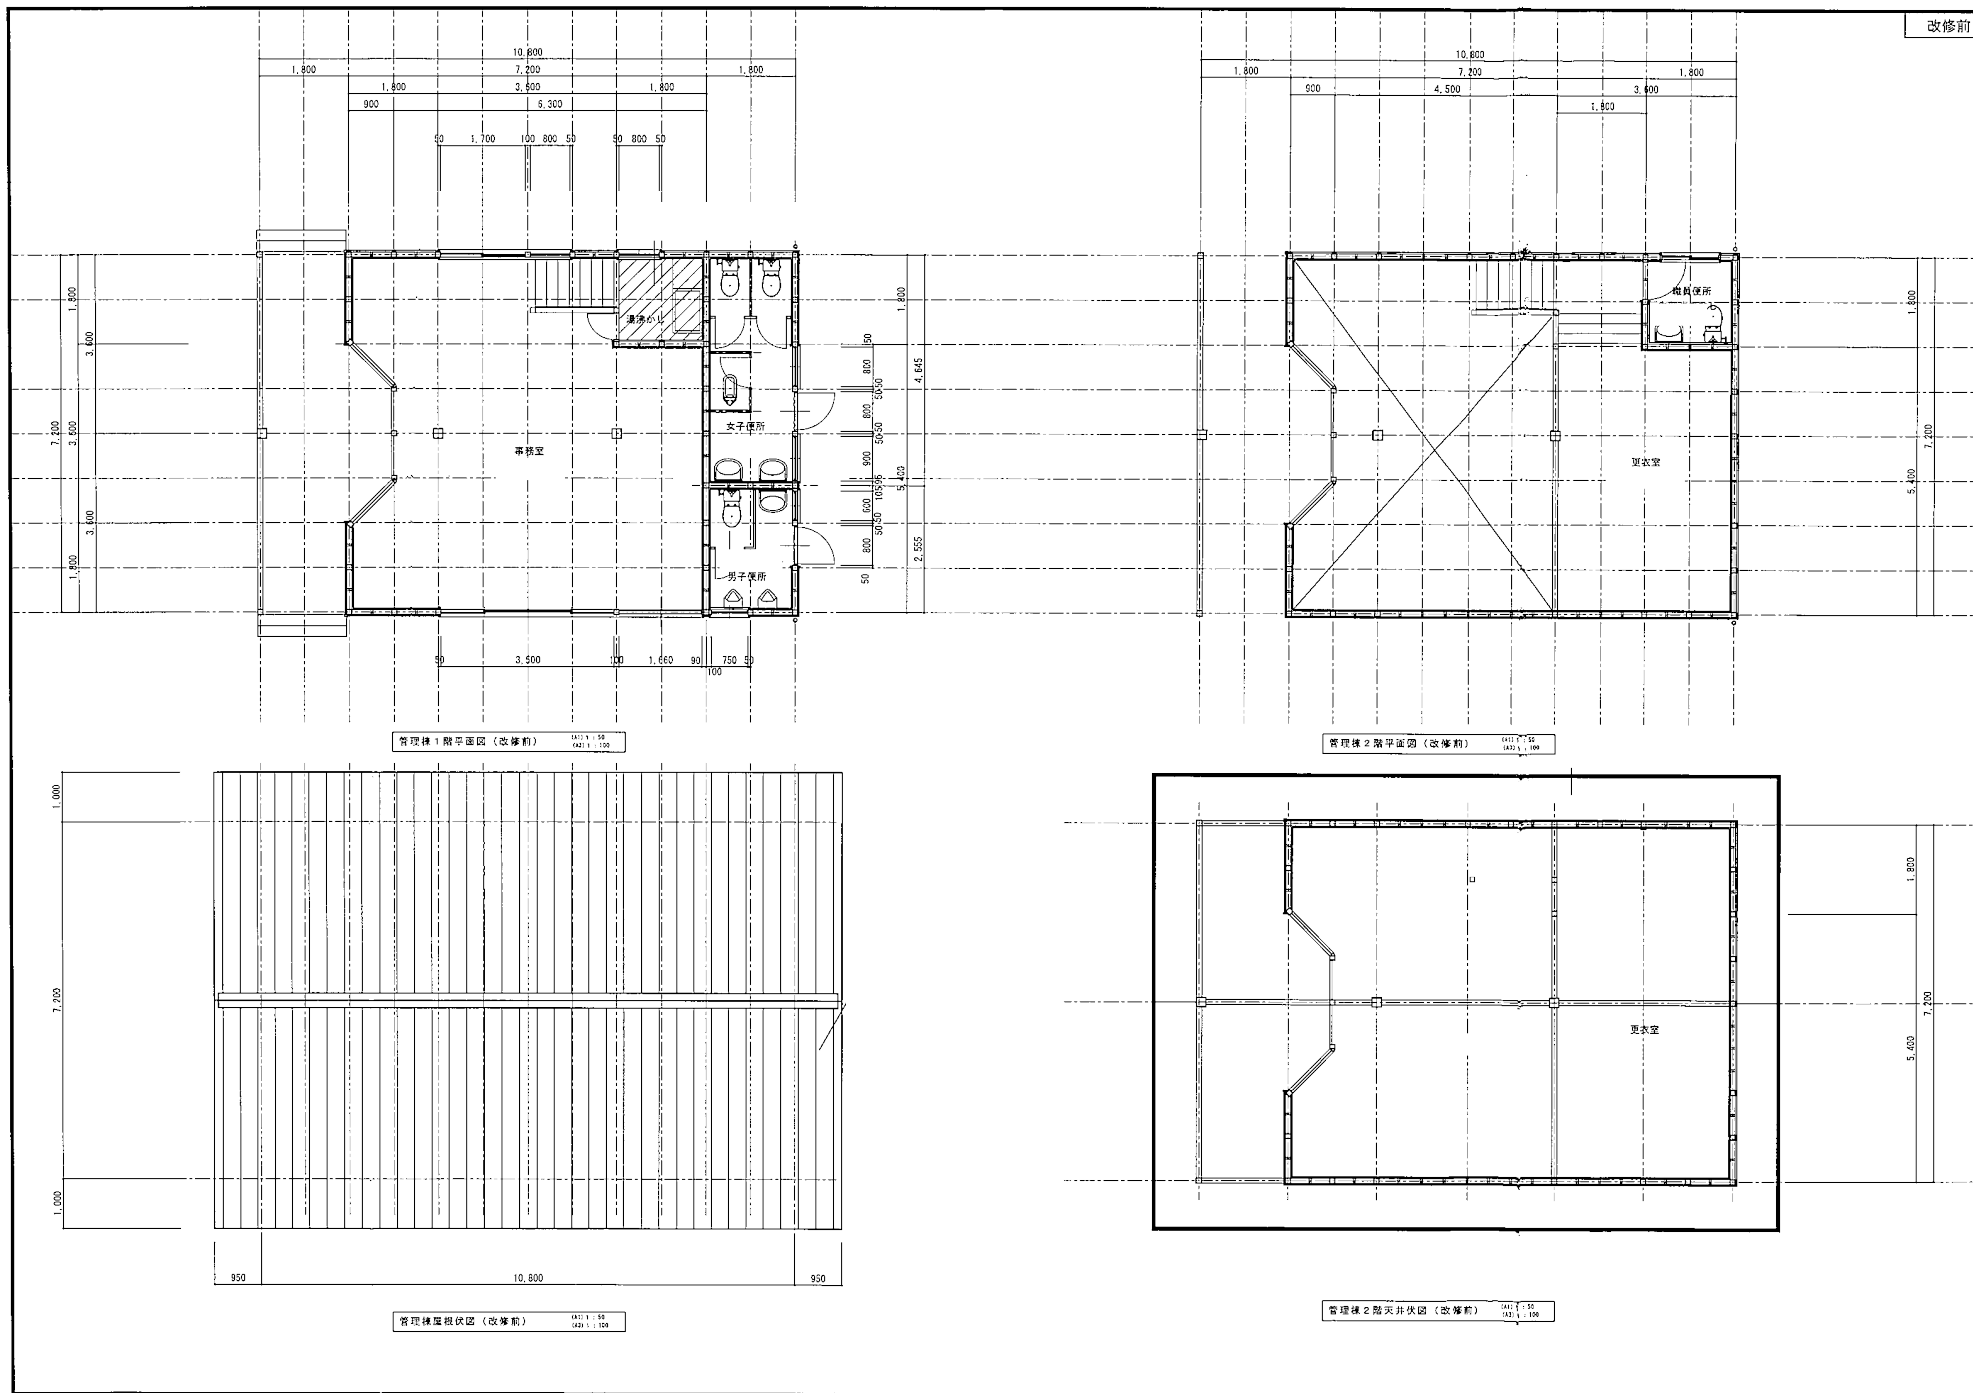

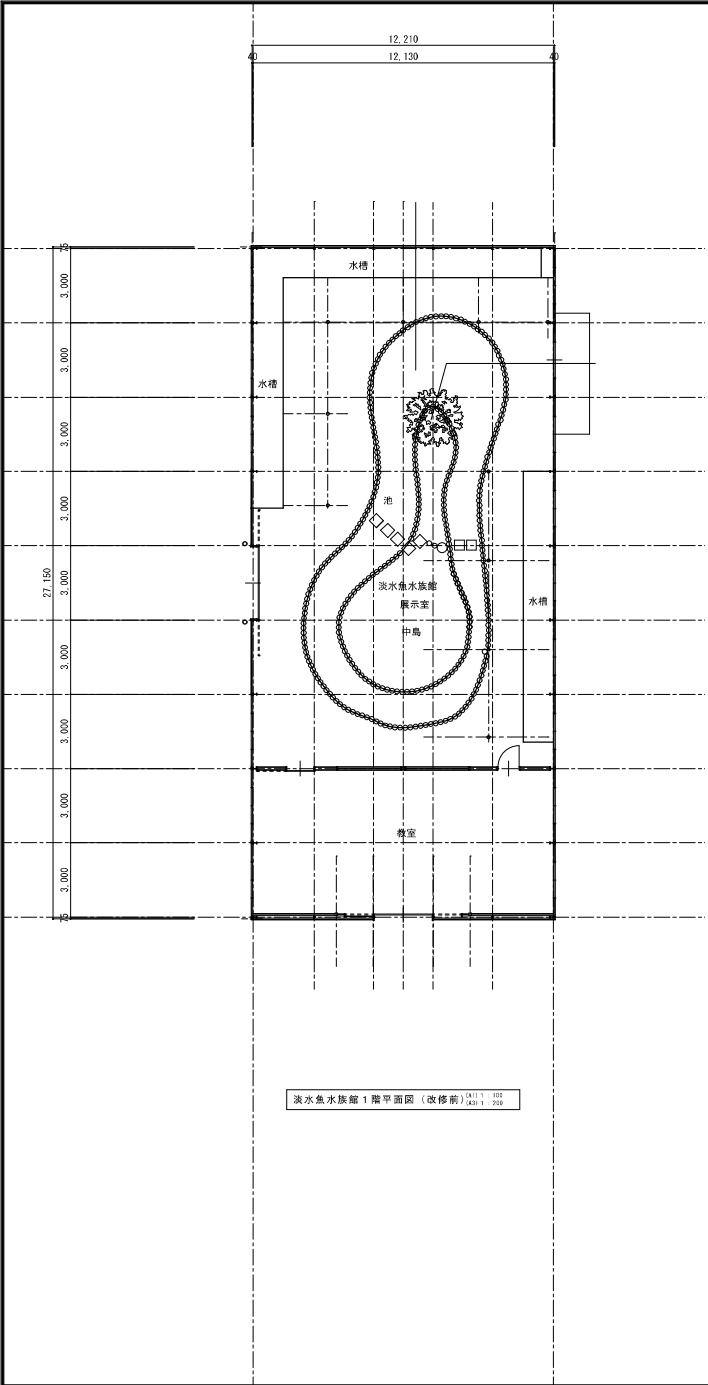

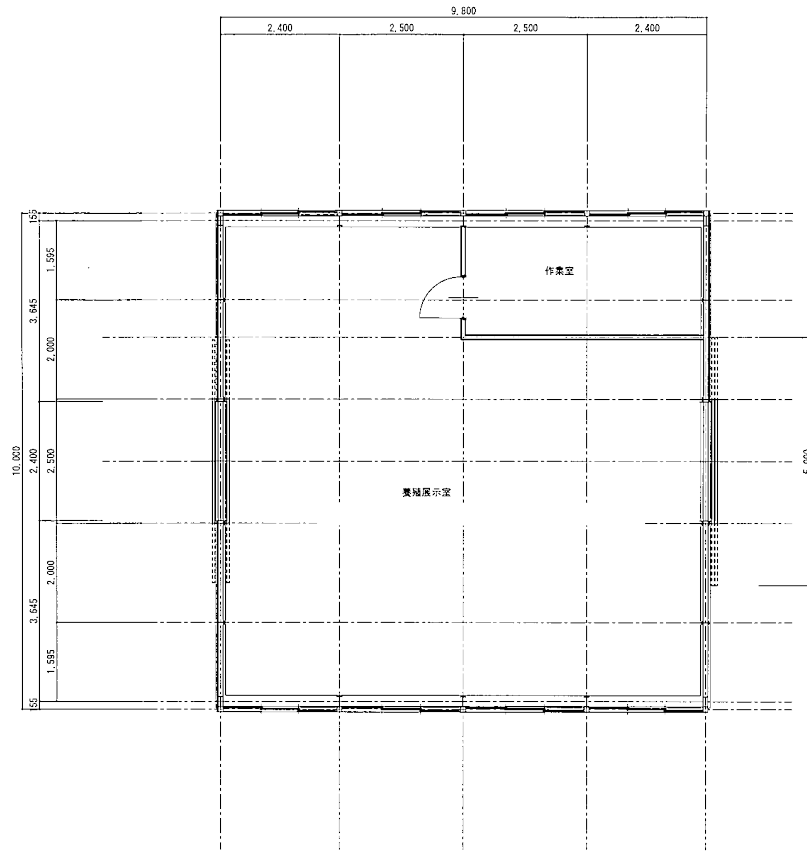

委殖展示室 1 階平面図 (改修前)	(A1) 1 : 50 (A2) 1 : 100
--------------------	-----------------------------

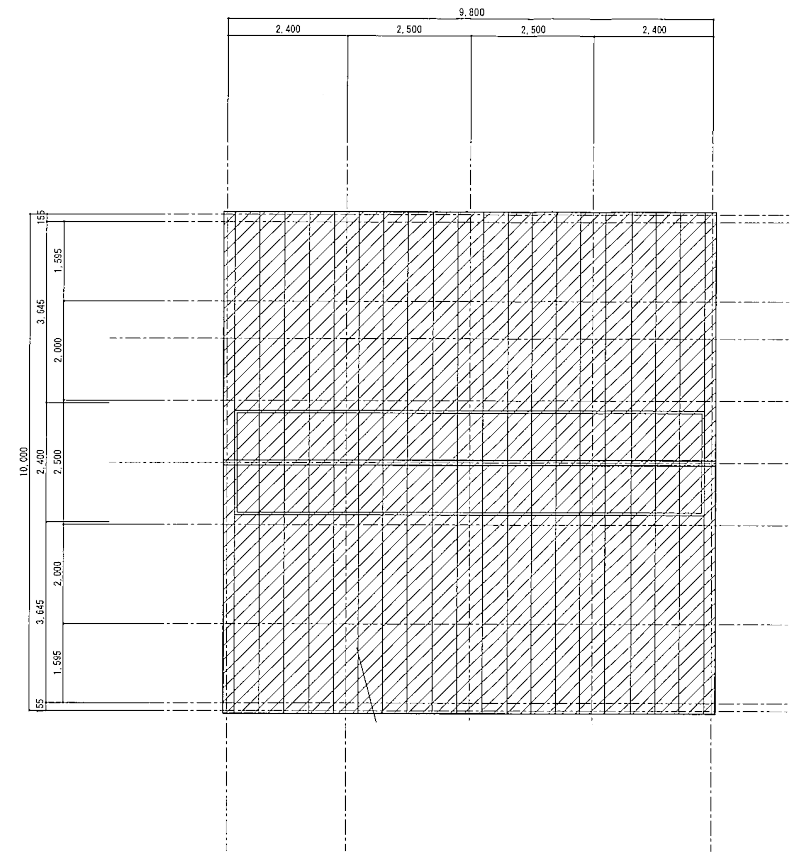

-------	------------	-------------------------

